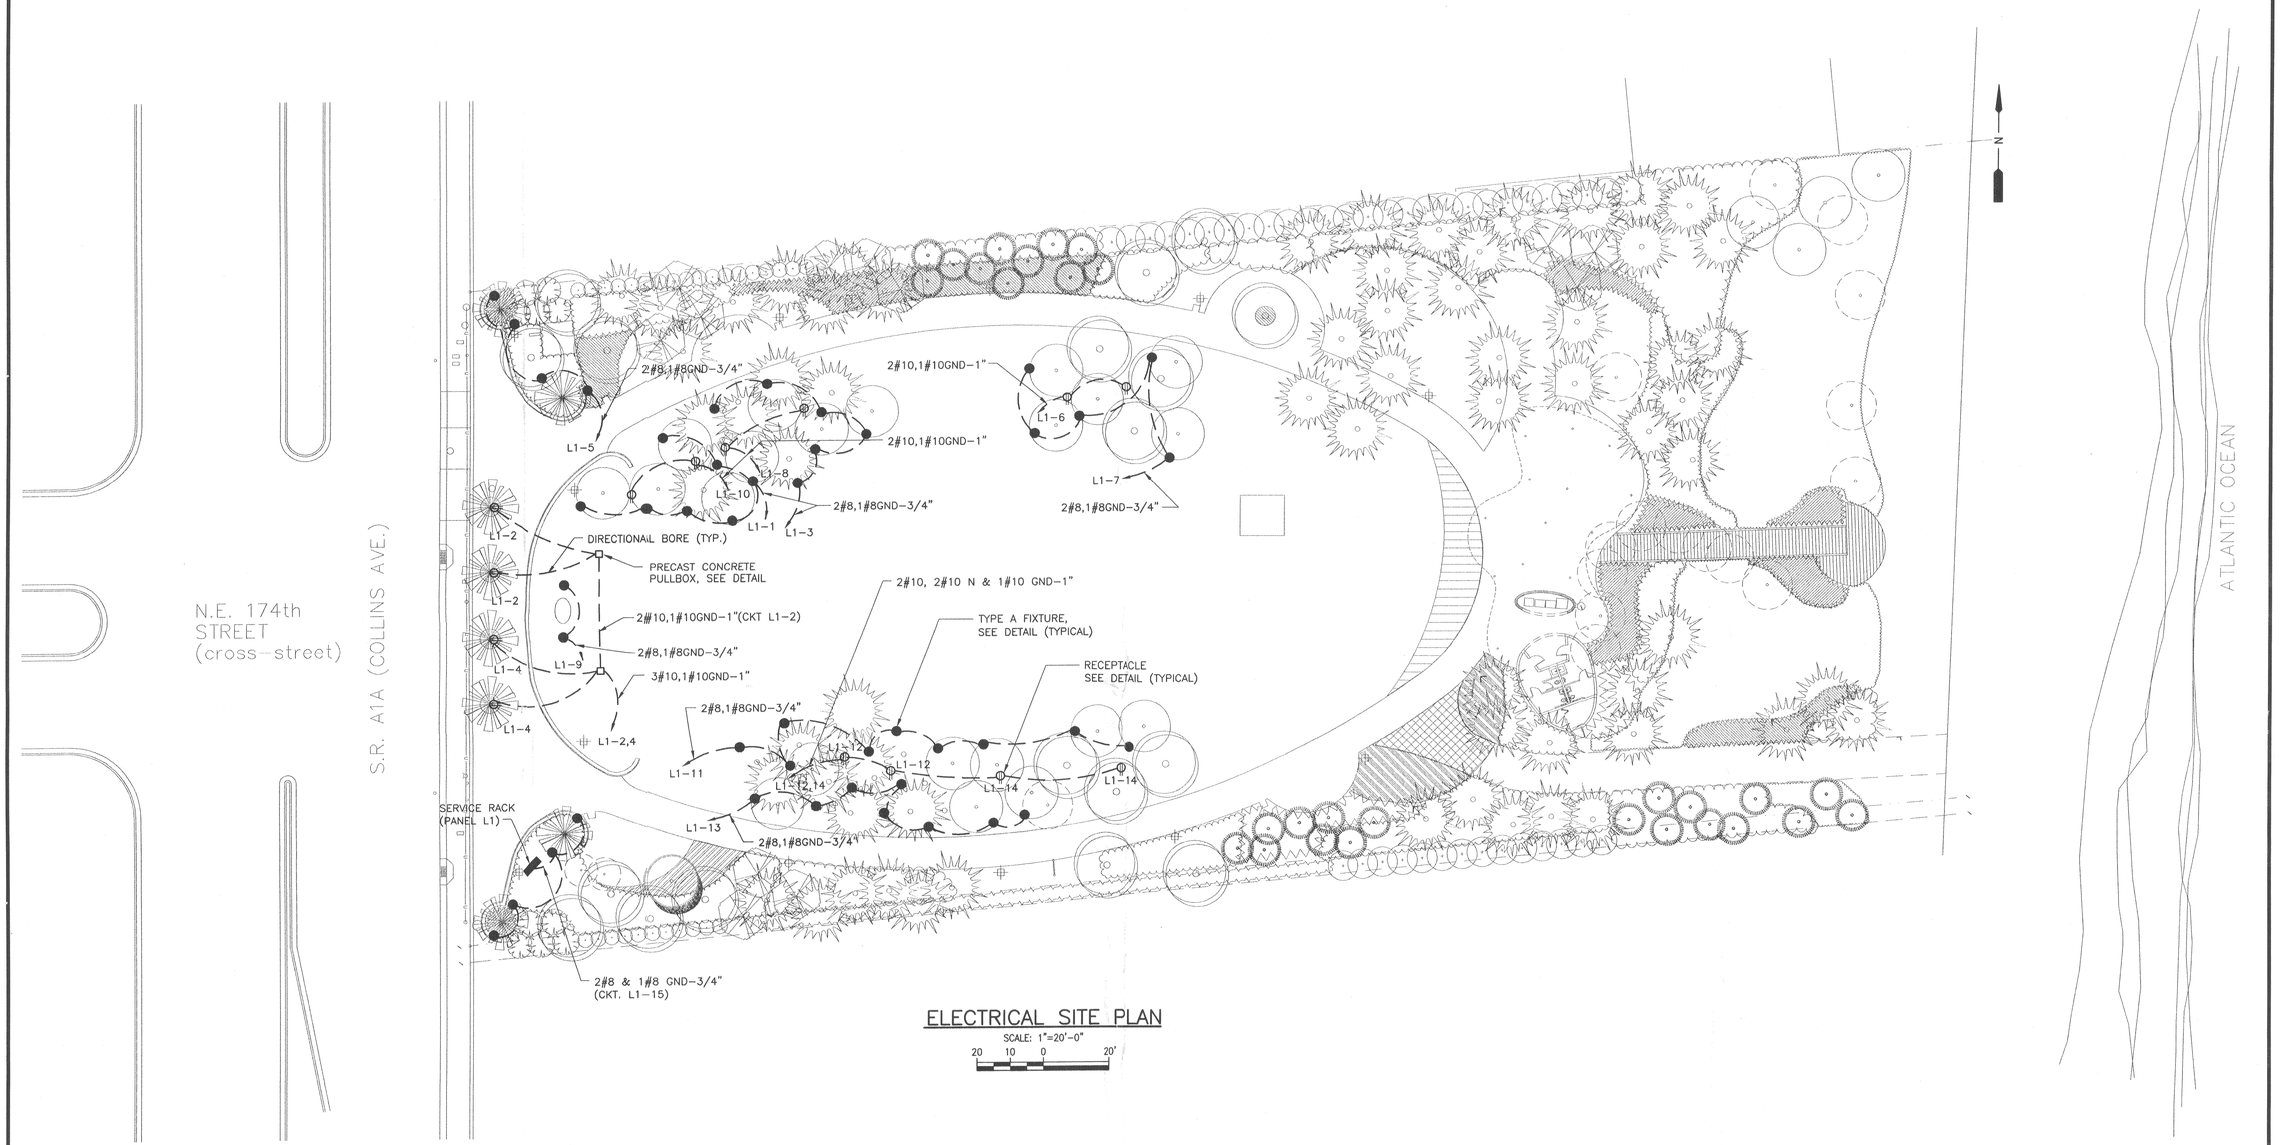

ELECTRICAL SITE PLAN

SCALE: 1"=20'-0"

20 10 0 20'

EDA
Electrical Design Associates
2101 N. ANDREWS AVE., SUITE 100
FORT LAUDERDALE, FLORIDA 33311
PHONE: (954) 564-4012
FAX: (954) 564-3040
License No. 65-0868970
LILLIAN M. REYES, P.E.
Florida P.E. No. 50780

NO	DATE	REVISION	BY
		BID SET	

NO	DATE	REVISION	BY

DESIGNED LMR 04/28/04
DRAWN KJL/RRM 04/28/04
CHECKED LMR 03/15/04

Calvin, Giordano & Associates, Inc.
Engineers Surveyors Planners
1800 Eller Drive Suite 600
Fort Lauderdale, Florida 33316
954.921.7781 954.921.8807 fax

SUNNY ISLES
OCEANFRONT PARK
Lighting Improvements

ELECTRICAL
SITE PLAN

APPROVED Lillian M. Reyes, P.E.
0050780
DATE 04/28/04

SCALE AS NOTED:
PROJECT No
CAD FILE E-02 SITE_20

SHEET **E-2** OF

F:\Electrical Design Associates, Inc\Projects\Calvin Giordano\Survey Items Needed\Ocean Front Park\4_Plot Set\Main Electrical\E-02 SITE_20.dwg, 5/18/2004 4:29:29 PM, lillian M