CITY OF SUNNY ISLES BEACH
PUBLIC WORKS DIVISION
PROJECT NO. SHEET No. 25

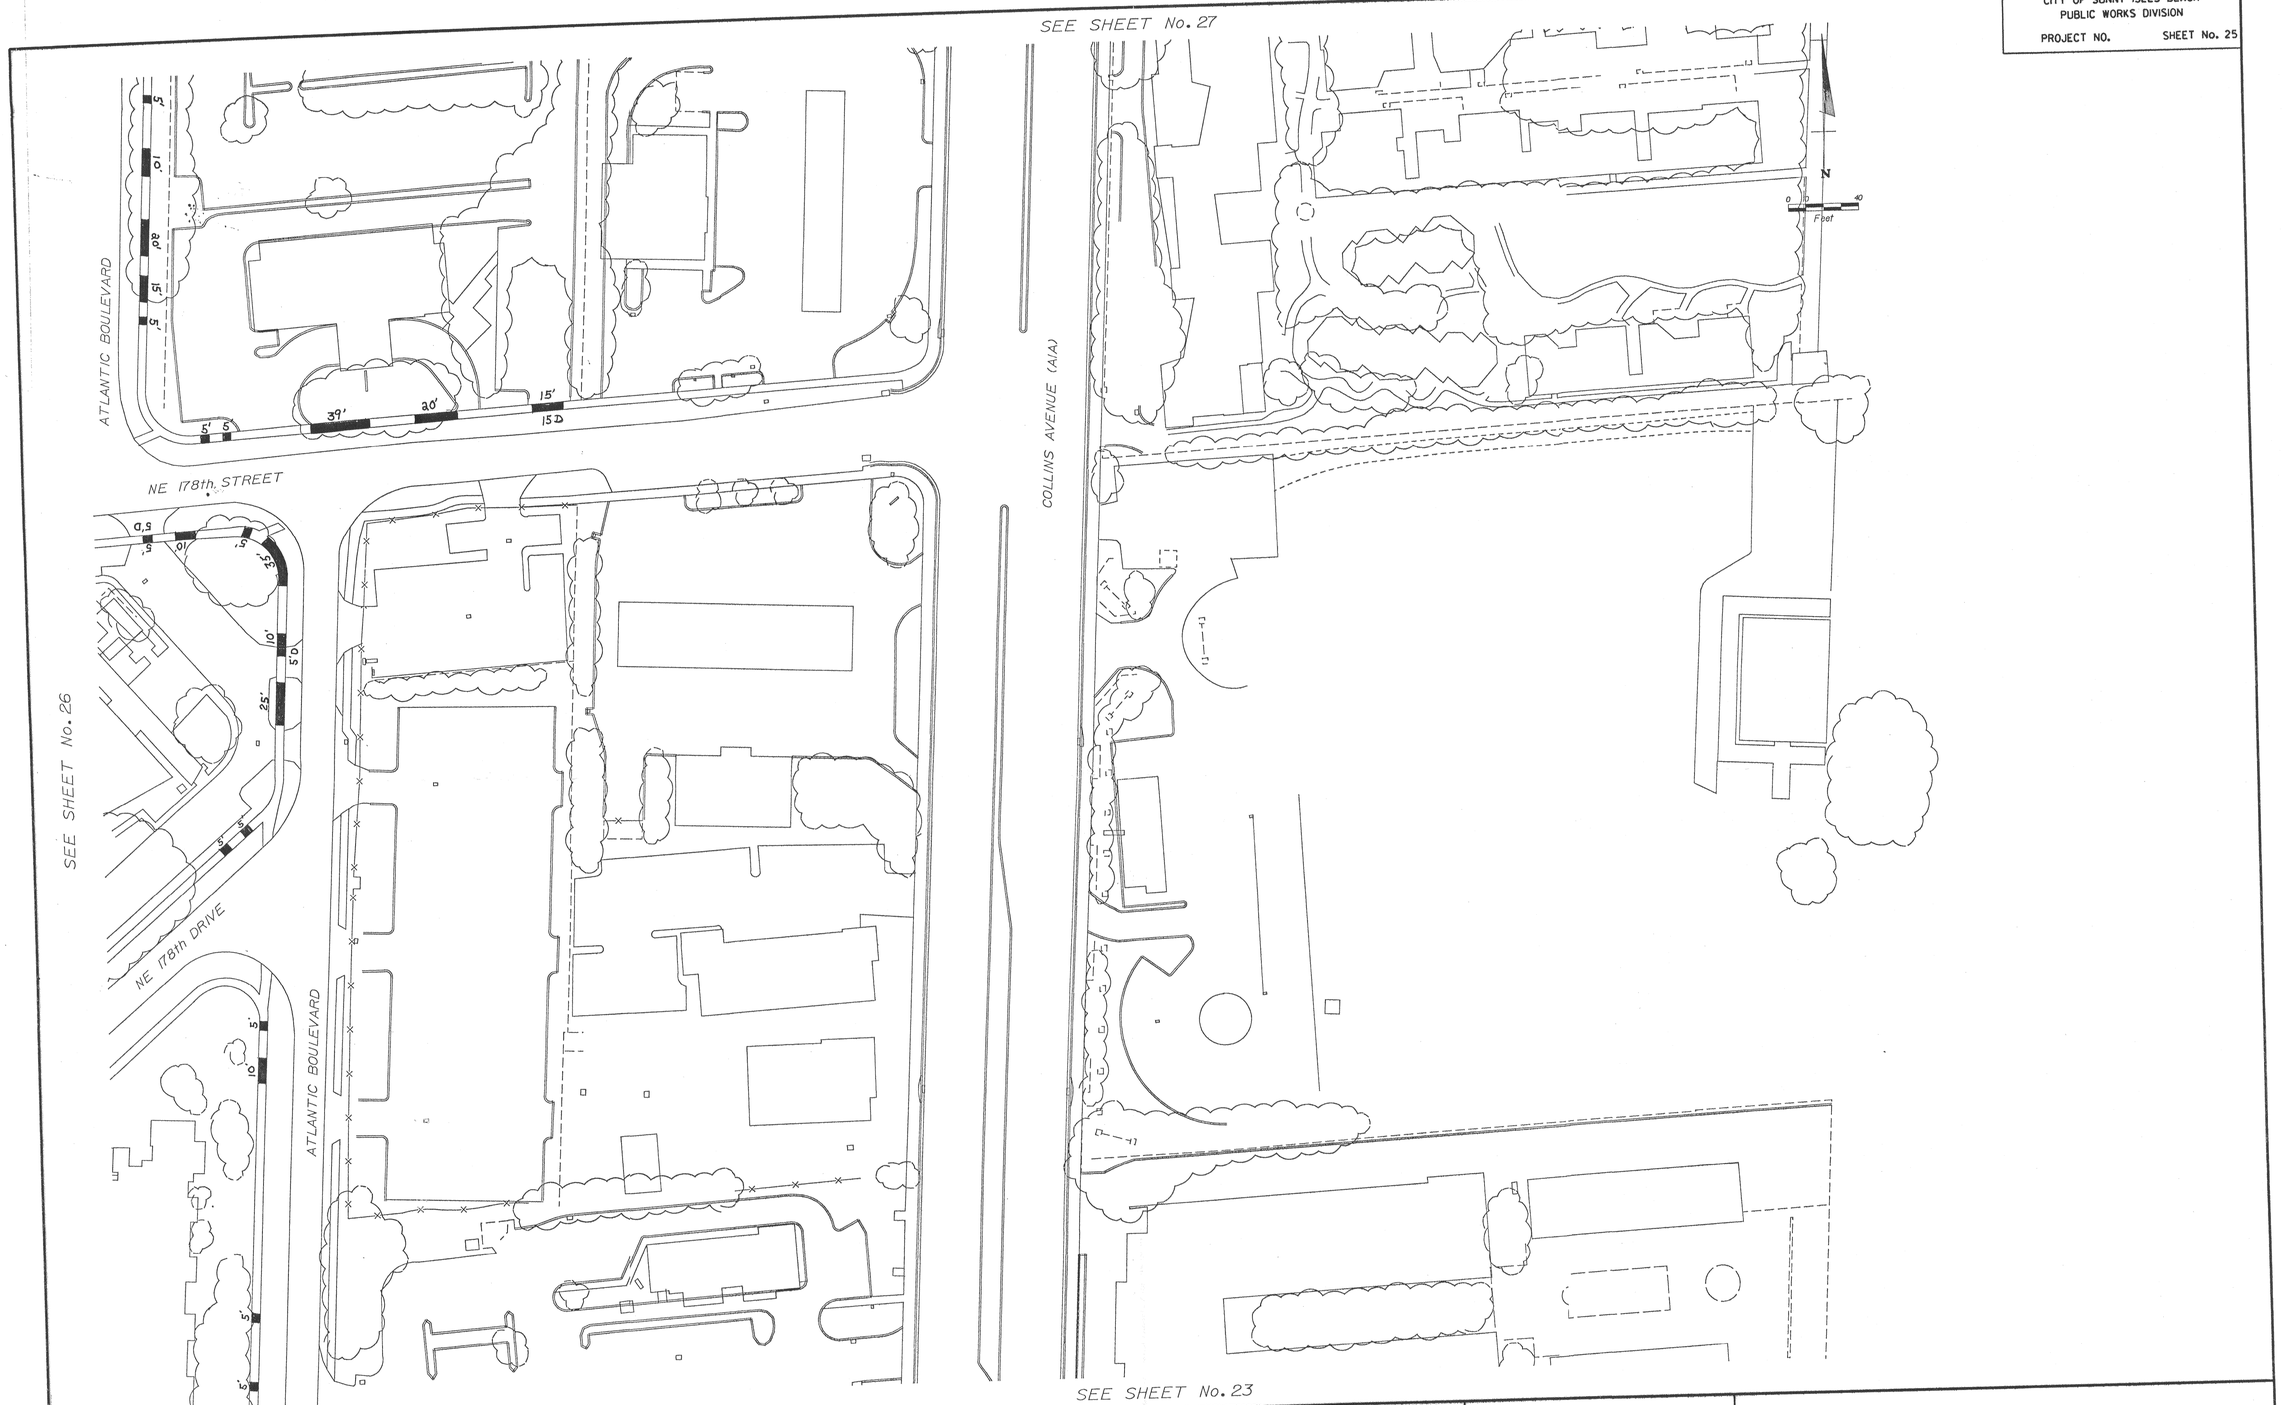

REVISIONS								
DATE	BY	DESCRIPTION	DATE	BY	DESCRIPTION	DATE	BY	DESCRIPTION

	NAME	DATE		NAME	DATE
DESIGNED BY	.	.	DRAWN BY	.	.
CHECKED BY	.	.	CHECKED BY	.	.
SUPERVISED BY					

CITY OF SUNNY ISLES BEACH
PUBLIC WORKS DIVISION
APPROVED BY
DATE

CITY OF SUNNY ISLES BEACH
17070 Collins Avenue, Suite 250
Sunny Isles Beach, FL. 33160

$DATE$ $TIME$ $FILE$